CORNER DETAIL

17" FLAT CORNER
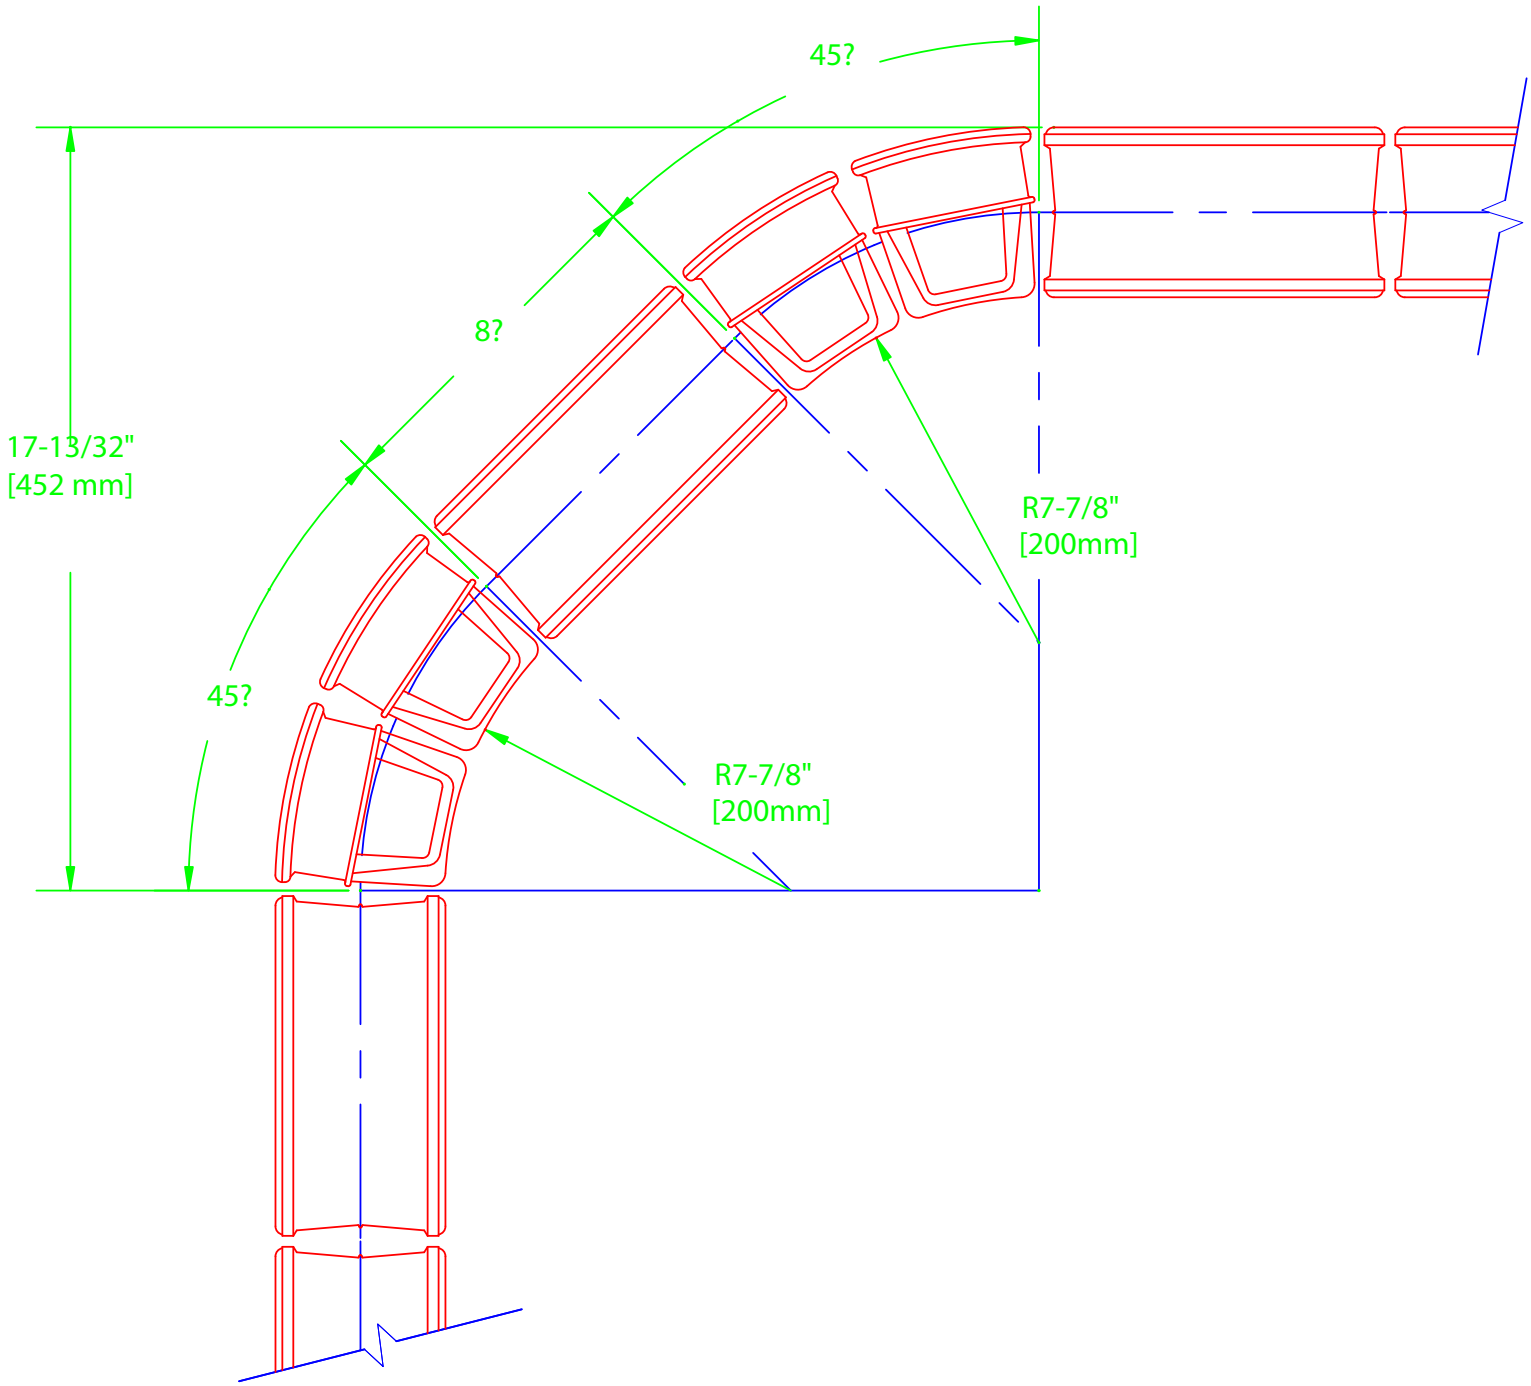
ALLBEND BLOCK 8"X3-7/8"